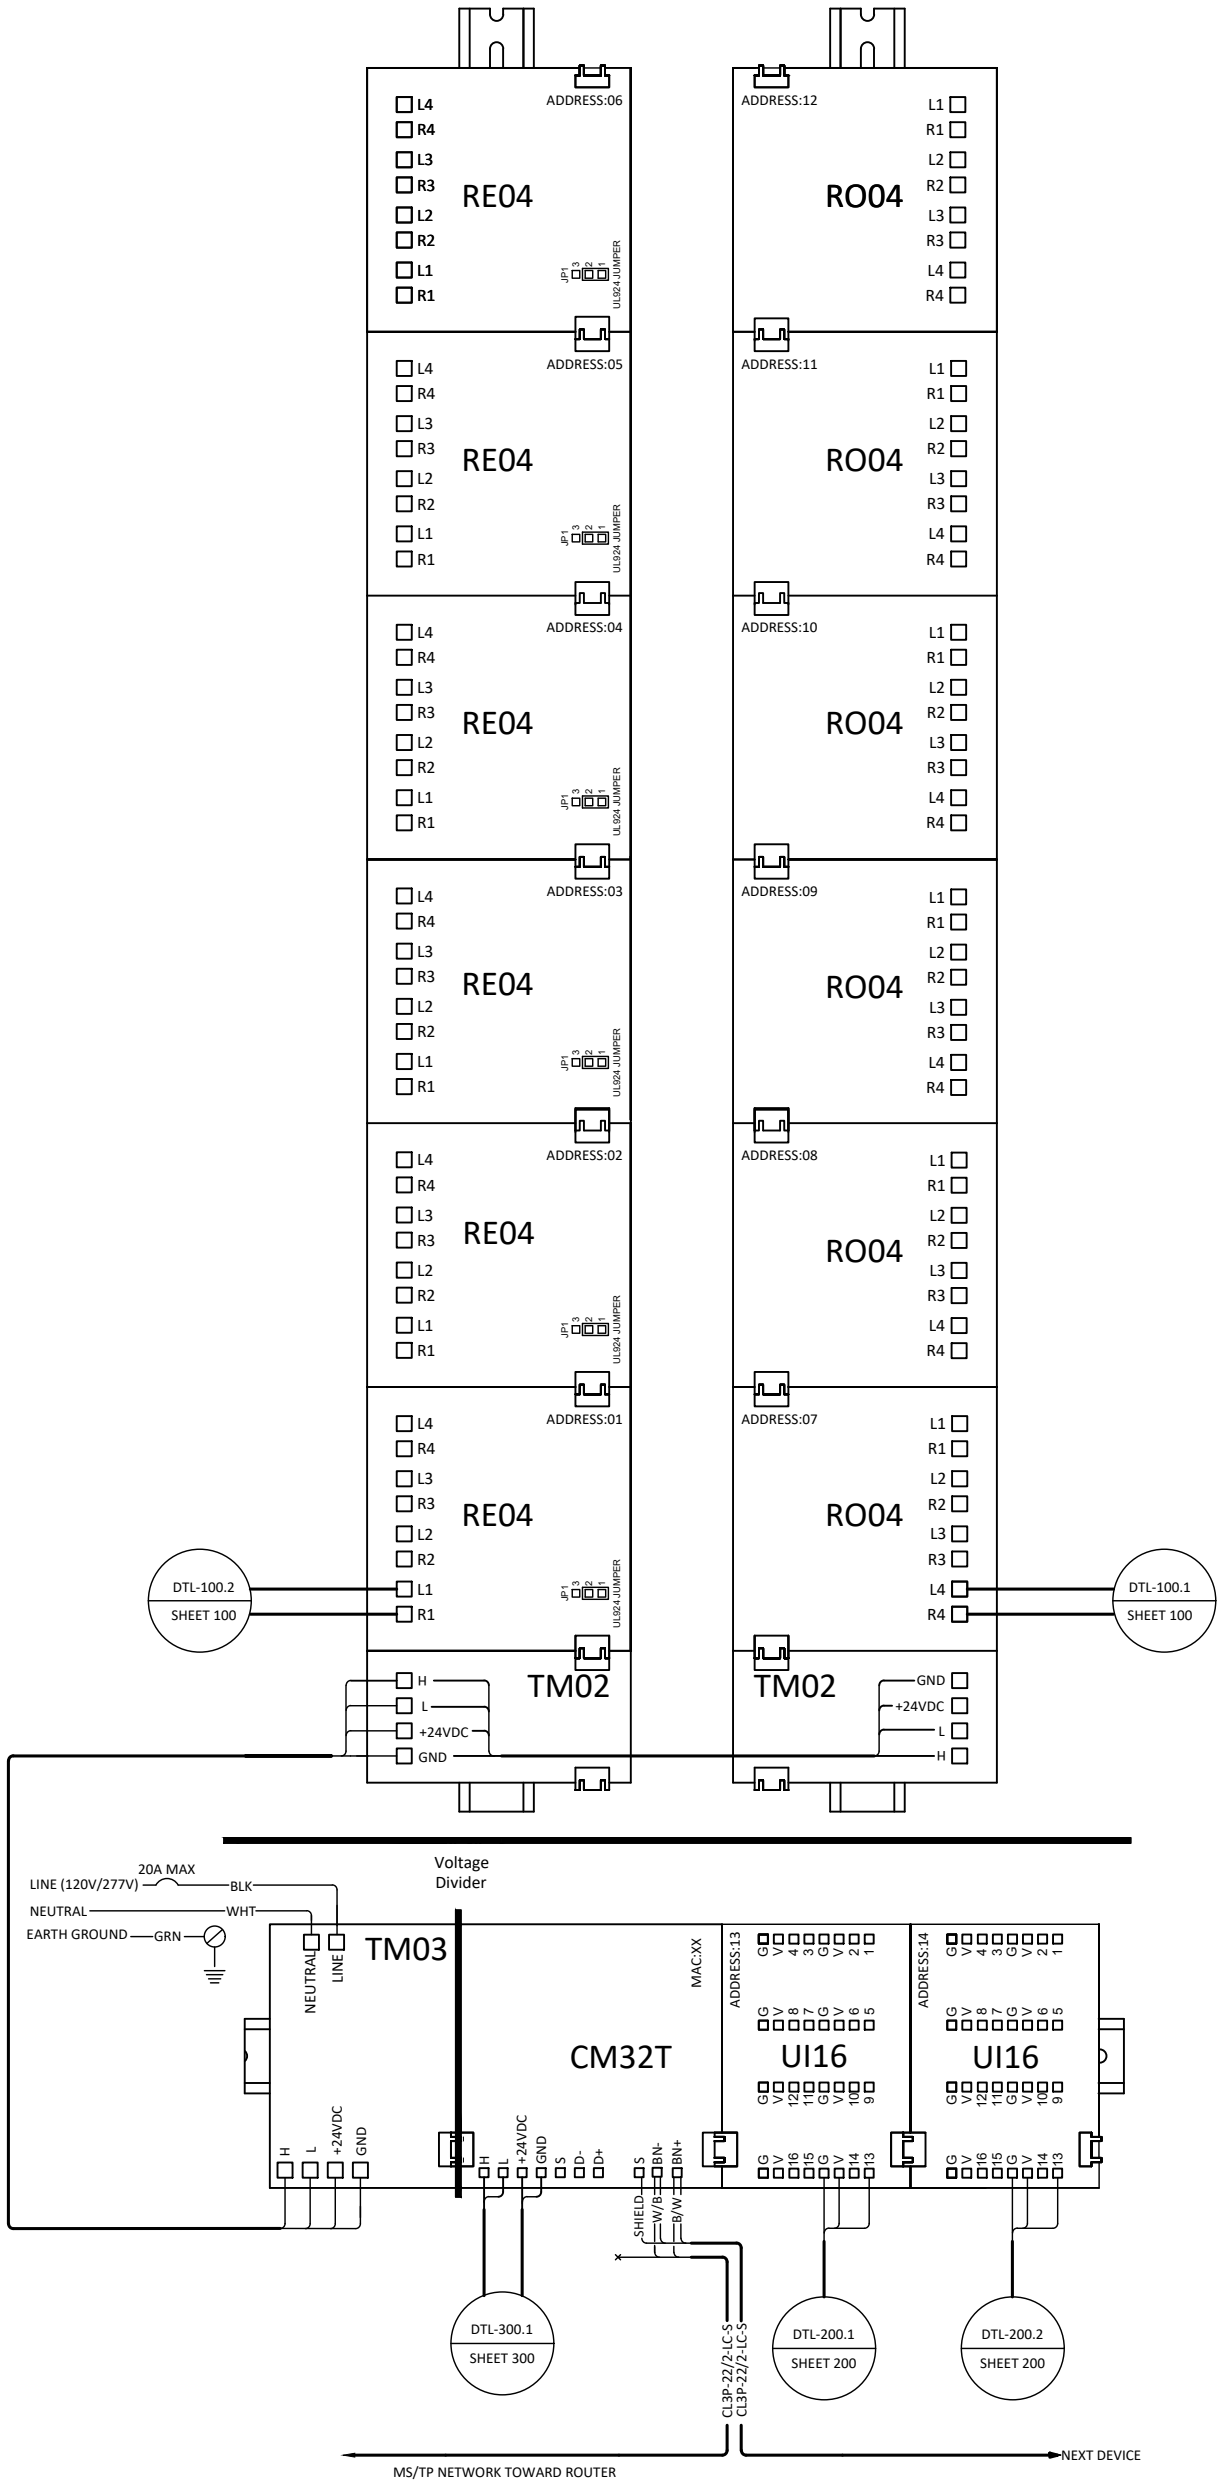

MODULE:	RE04		ADDRESS:	01
ZONE	CHANNEL	OUTPUT	DESCRIPTION	PANEL/CIRCUIT
1	a	RE-01-01	EMERGENCY	
		RE-01-02		
		RE-01-03		
		RE-01-04		
MODULE:	RE04		ADDRESS:	02
ZONE	CHANNEL	OUTPUT	DESCRIPTION	PANEL/CIRCUIT
		RE-02-01	PLUG LOAD	
		RE-02-02		
		RE-02-03		
		RE-02-04		
MODULE:	RE04		ADDRESS:	03
ZONE	CHANNEL	OUTPUT	DESCRIPTION	PANEL/CIRCUIT
		RE-03-01		
		RE-03-02		
		RE-03-03		
		RE-03-04		
MODULE:	RE04		ADDRESS:	04
ZONE	CHANNEL	OUTPUT	DESCRIPTION	PANEL/CIRCUIT
		RE-04-01		
		RE-04-02		
		RE-04-03		
		RE-04-04		
MODULE:	RE04		ADDRESS:	05
ZONE	CHANNEL	OUTPUT	DESCRIPTION	PANEL/CIRCUIT
		RE-05-01		
		RE-05-02		
		RE-05-03		
		RE-05-04		
MODULE:	RE04		ADDRESS:	06
ZONE	CHANNEL	OUTPUT	DESCRIPTION	PANEL/CIRCUIT
		RE-06-01		
		RE-06-02		
		RE-06-03		
		RE-06-04		
MODULE:	RO04		ADDRESS:	07
ZONE	CHANNEL	OUTPUT	DESCRIPTION	PANEL/CIRCUIT
1	a	RO-07-01	NORMAL	
		RO-07-02		
		RO-07-03		
		RO-07-04		
MODULE:	RO04		ADDRESS:	08
ZONE	CHANNEL	OUTPUT	DESCRIPTION	PANEL/CIRCUIT
		RO-08-01		
		RO-08-02		
		RO-08-03		
		RO-08-04		
MODULE:	RO04		ADDRESS:	09
ZONE	CHANNEL	OUTPUT	DESCRIPTION	PANEL/CIRCUIT
		RO-09-01		
		RO-09-02		
		RO-09-03		
		RO-09-04		
MODULE:	RO04		ADDRESS:	10
ZONE	CHANNEL	OUTPUT	DESCRIPTION	PANEL/CIRCUIT
		RO-10-01		
		RO-10-02		
		RO-10-03		
		RO-10-04		
MODULE:	RO04		ADDRESS:	11
ZONE	CHANNEL	OUTPUT	DESCRIPTION	PANEL/CIRCUIT
		RO-11-01		
		RO-11-02		
		RO-11-03		
		RO-11-04		
MODULE:	RO04		ADDRESS:	12
ZONE	CHANNEL	OUTPUT	DESCRIPTION	PANEL/CIRCUIT
		RO-12-01		
		RO-12-02		
		RO-12-03		
		RO-12-04		
MODULE:	UI16		ADDRESS:	13
ZONE	CHANNEL	INPUT	DESCRIPTION	PART NUMBER
		UI-13-01		
		UI-13-02		
		UI-13-03		
		UI-13-04		
		UI-13-05		
		UI-13-06		
		UI-13-07		
		UI-13-08		
		UI-13-09		
		UI-13-10		
		UI-13-11		
		UI-13-12		
1	a	UI-13-13	Occupancy Sensor	BOS-515NSA
		UI-13-14		
		UI-13-15		
		UI-13-16		
MODULE:	UI16		ADDRESS:	14
ZONE	CHANNEL	INPUT	DESCRIPTION	PART NUMBER
		UI-14-01		
		UI-14-02		
		UI-14-03		
		UI-14-04		
		UI-14-05		
		UI-14-06		
		UI-14-07		
		UI-14-08		
		UI-14-09		
		UI-14-10		
		UI-14-11		
		UI-14-12		
1	a	UI-14-13	Light Sensor	BPD-500SS
		UI-14-14		
		UI-14-15		
		UI-14-16		

ENGINEERING STANDARDS

TZW - RI0631G0-00660-00002

Typical Zone Wiring

REV: 1.02	TYPE: Wiring Typical	DATE: 06/28/2023	JOB #:
			ENGINEERED BY: WCD
			DRAWN BY: EFM
			CHECKED BY: ML
			PAGE: 1 of 1

BLUE RIDGE TECHNOLOGIES™

UNIFIED LIGHTING CONTROL